CAR PARKING LAYOUT

N

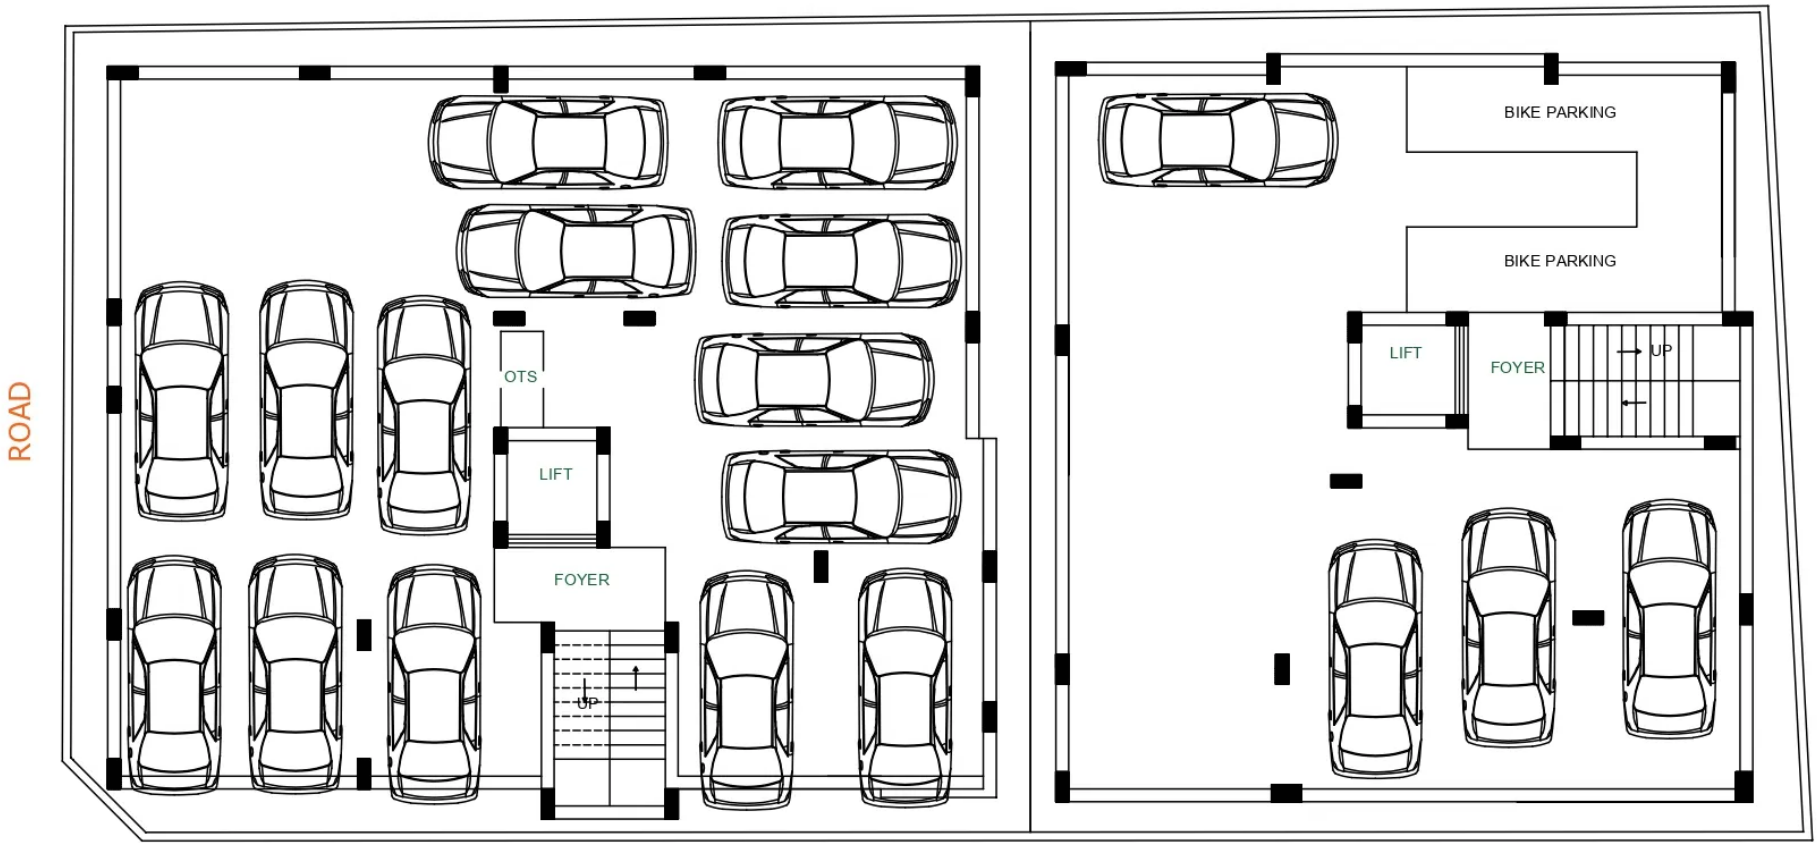

GROUND FLOOR