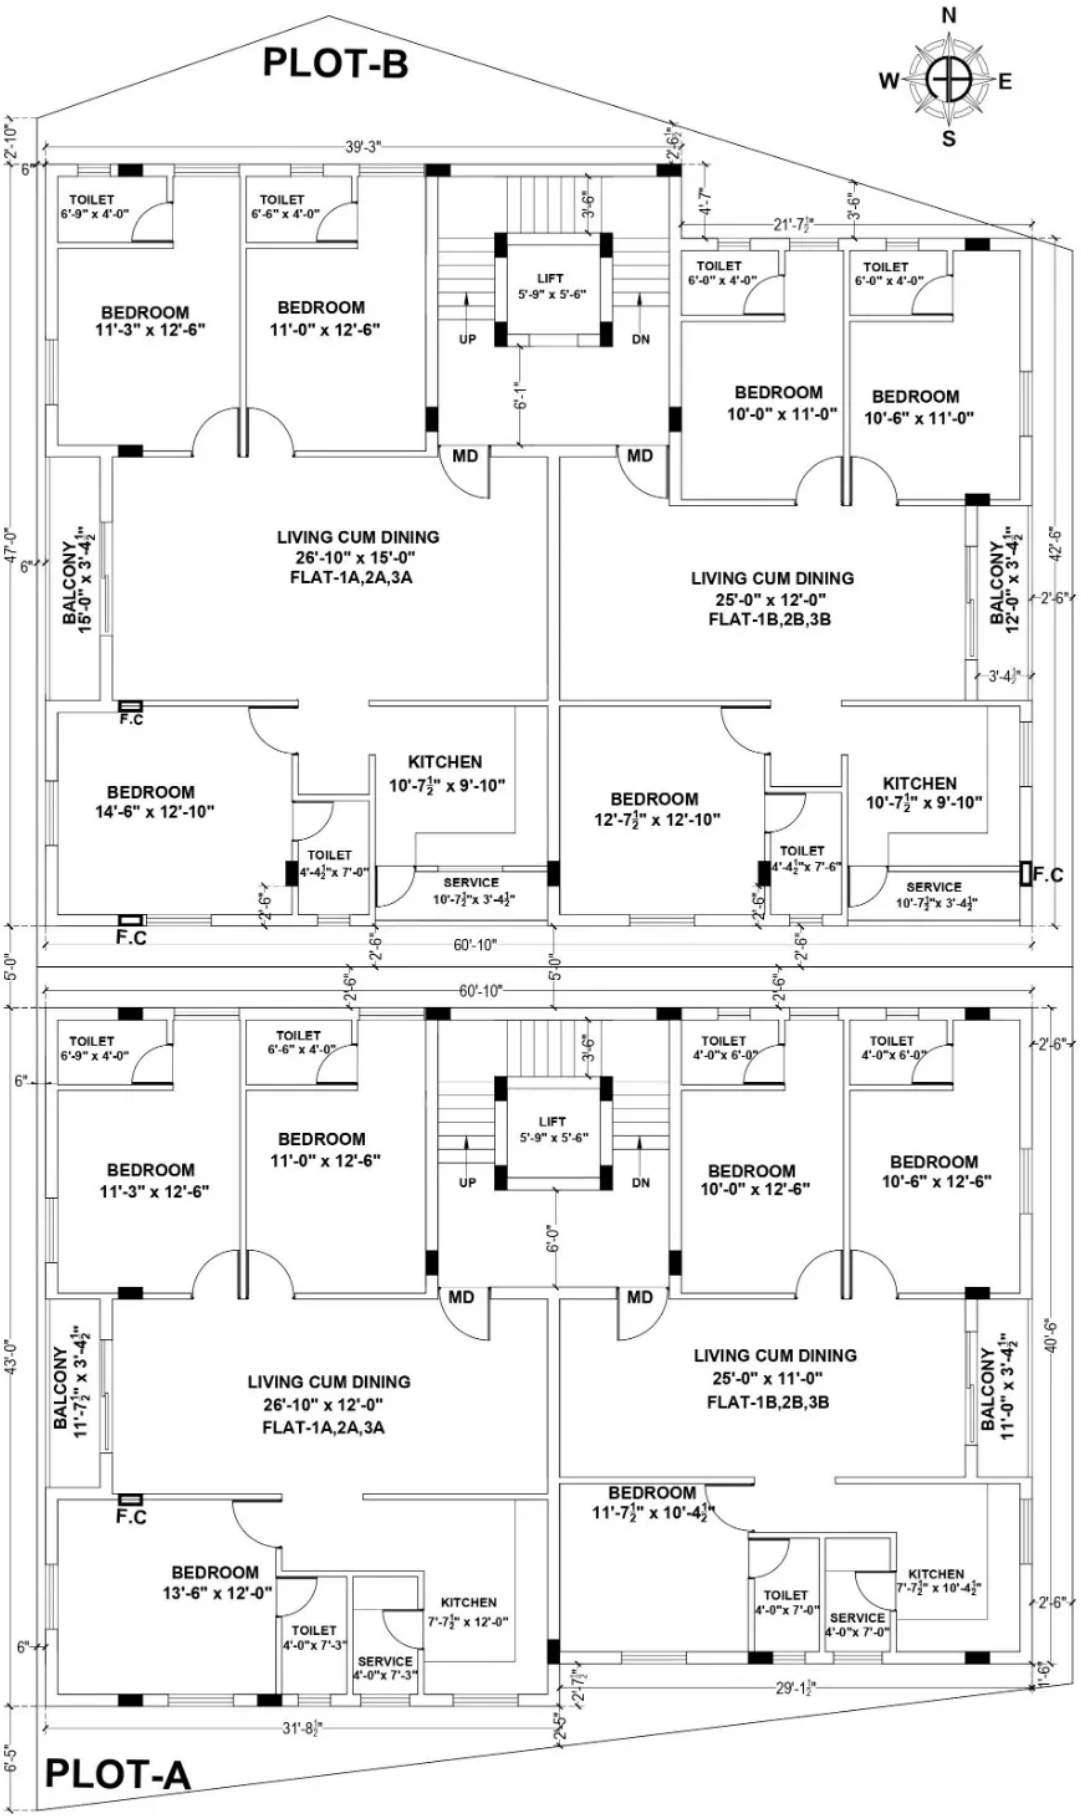

1st,2nd,3rd TYPICAL FLOOR LAYOUT