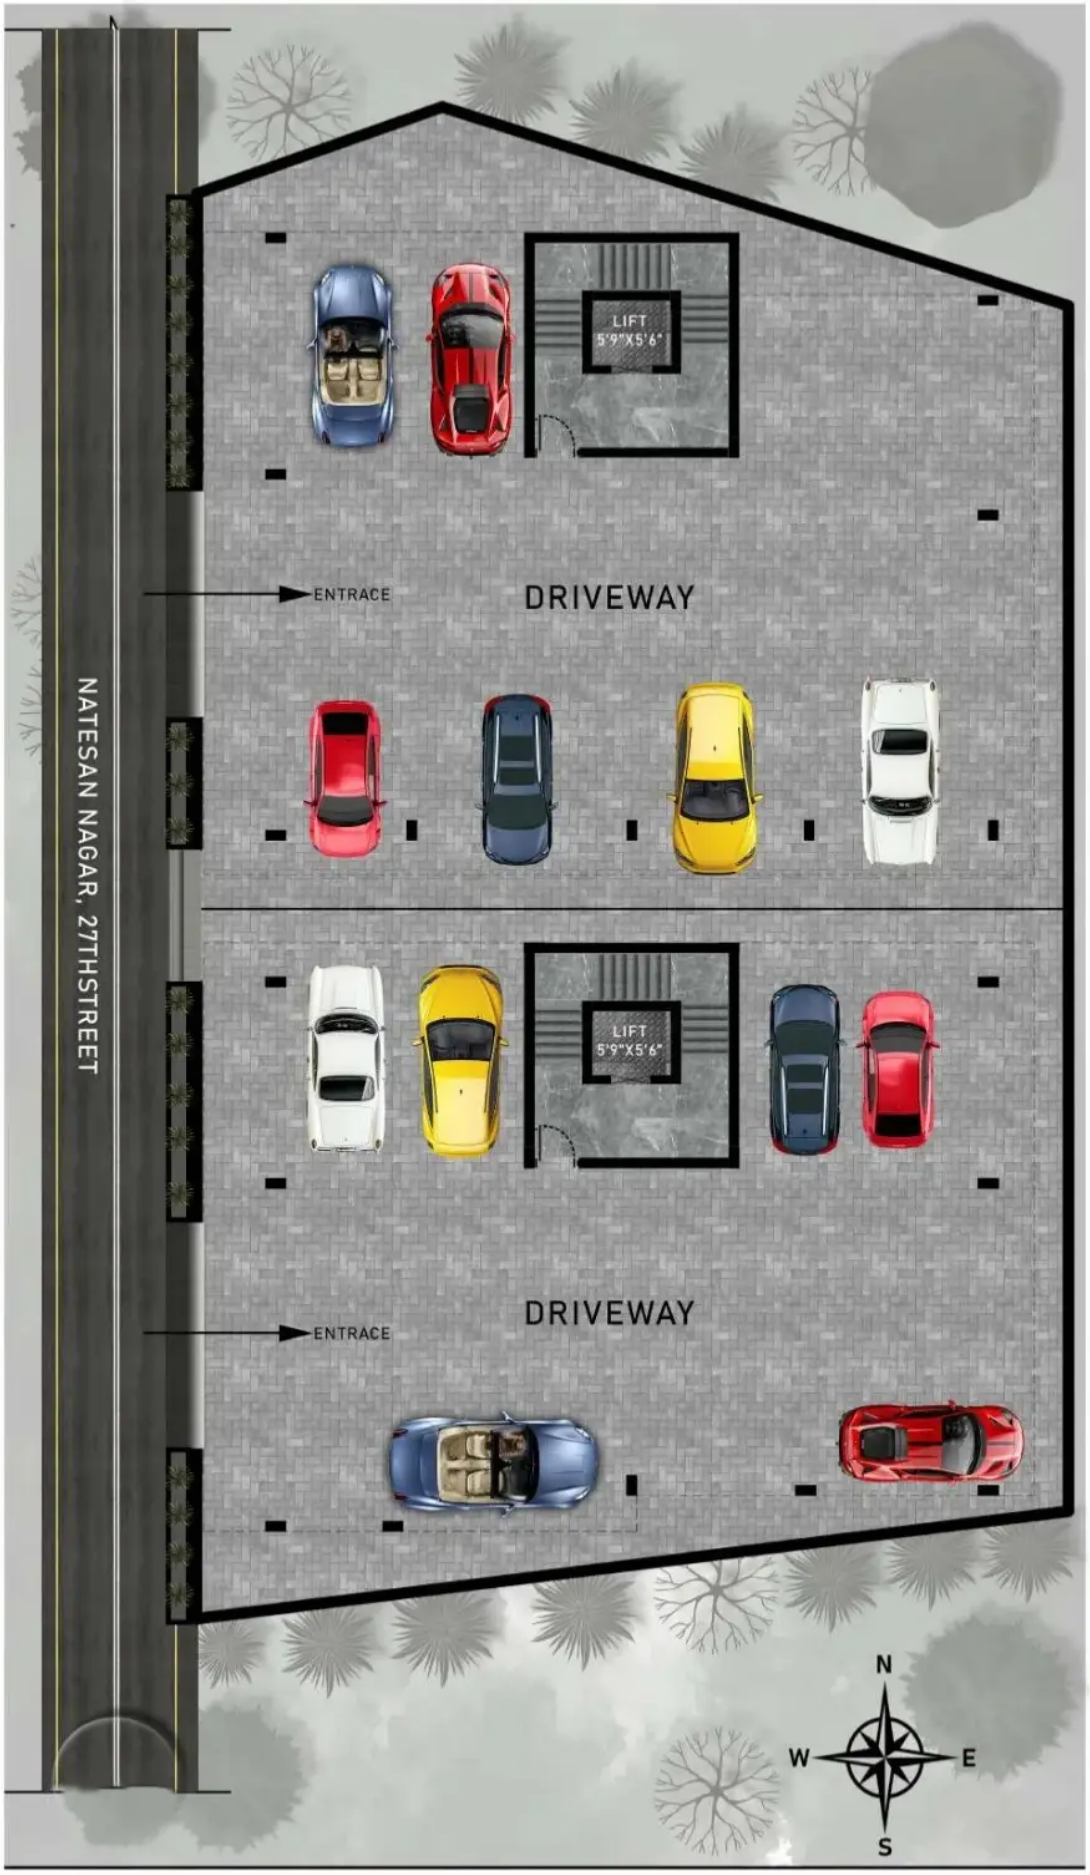

STILT FLOOR PLAN