


# PROPOSED SITE @ GANDHIMATHI STREET, VETRI NAGAR, CHENNAI.

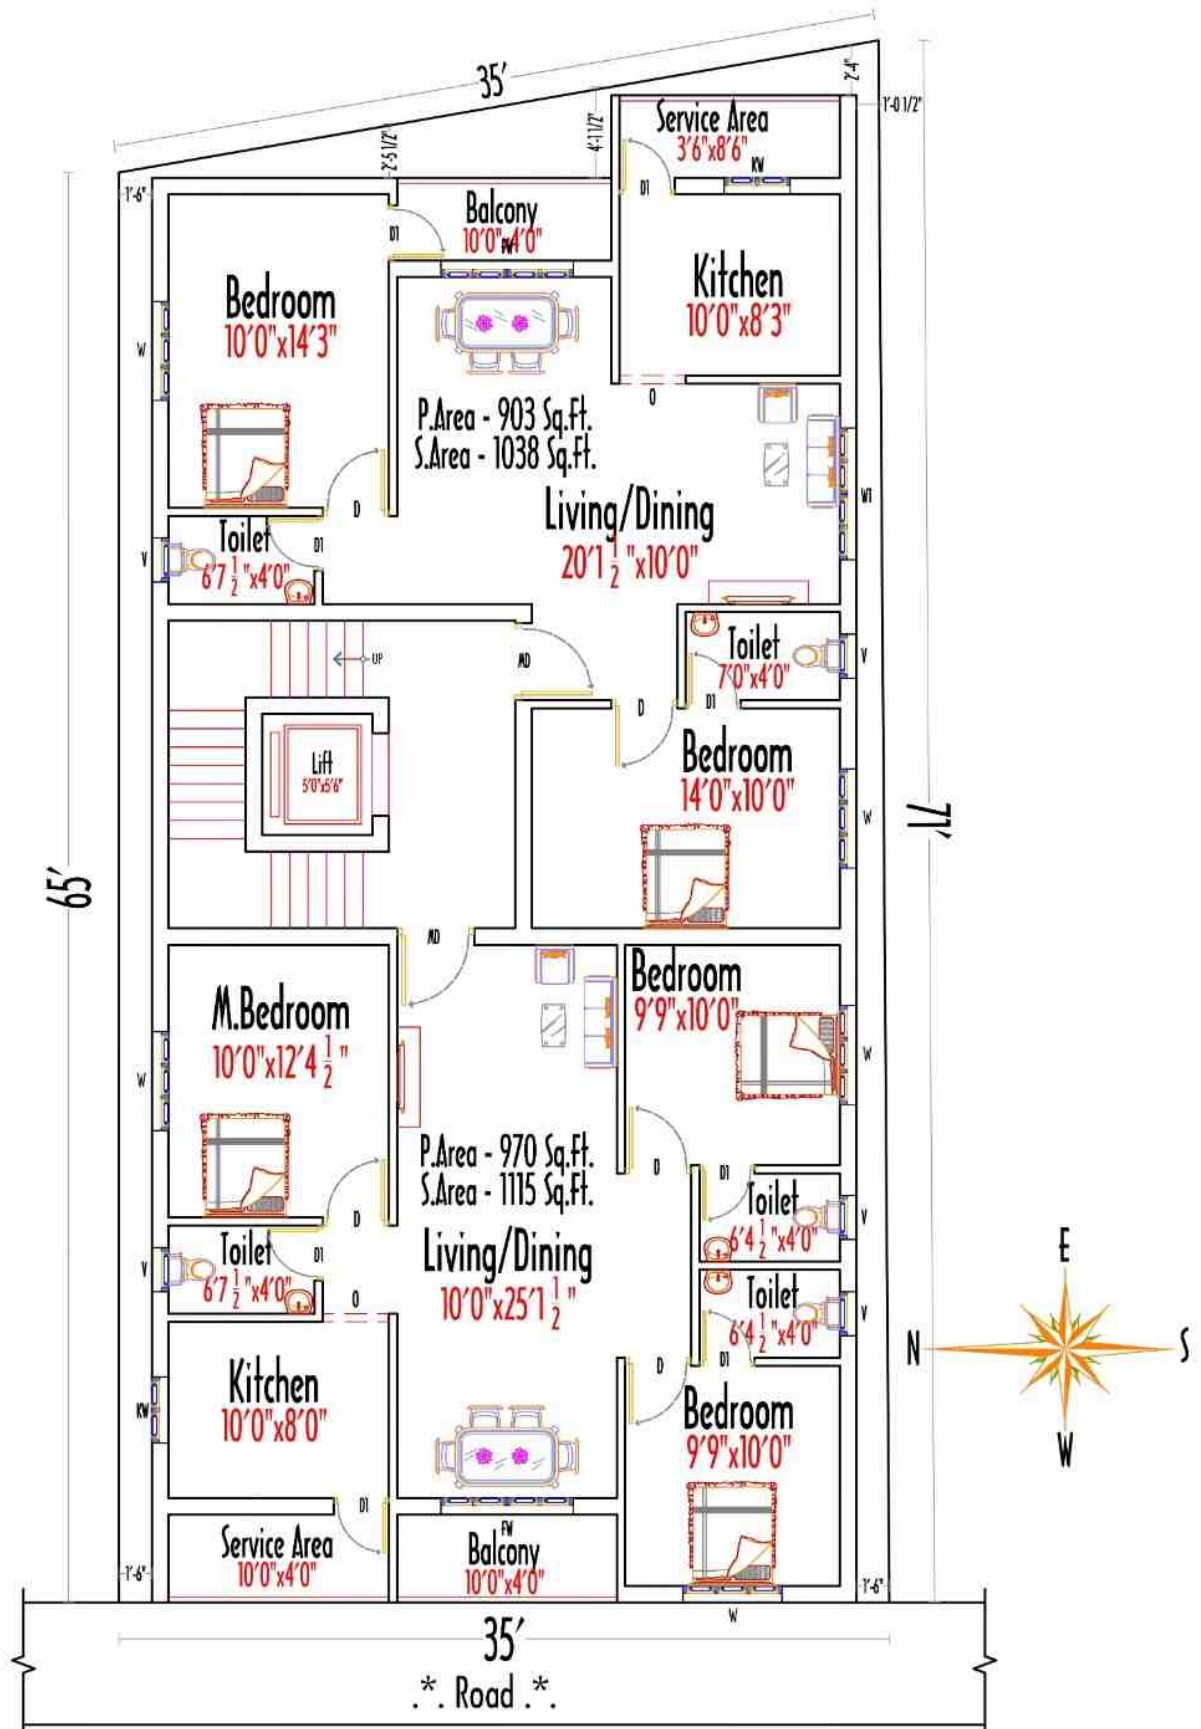

TYPICAL FLOOR PLAN