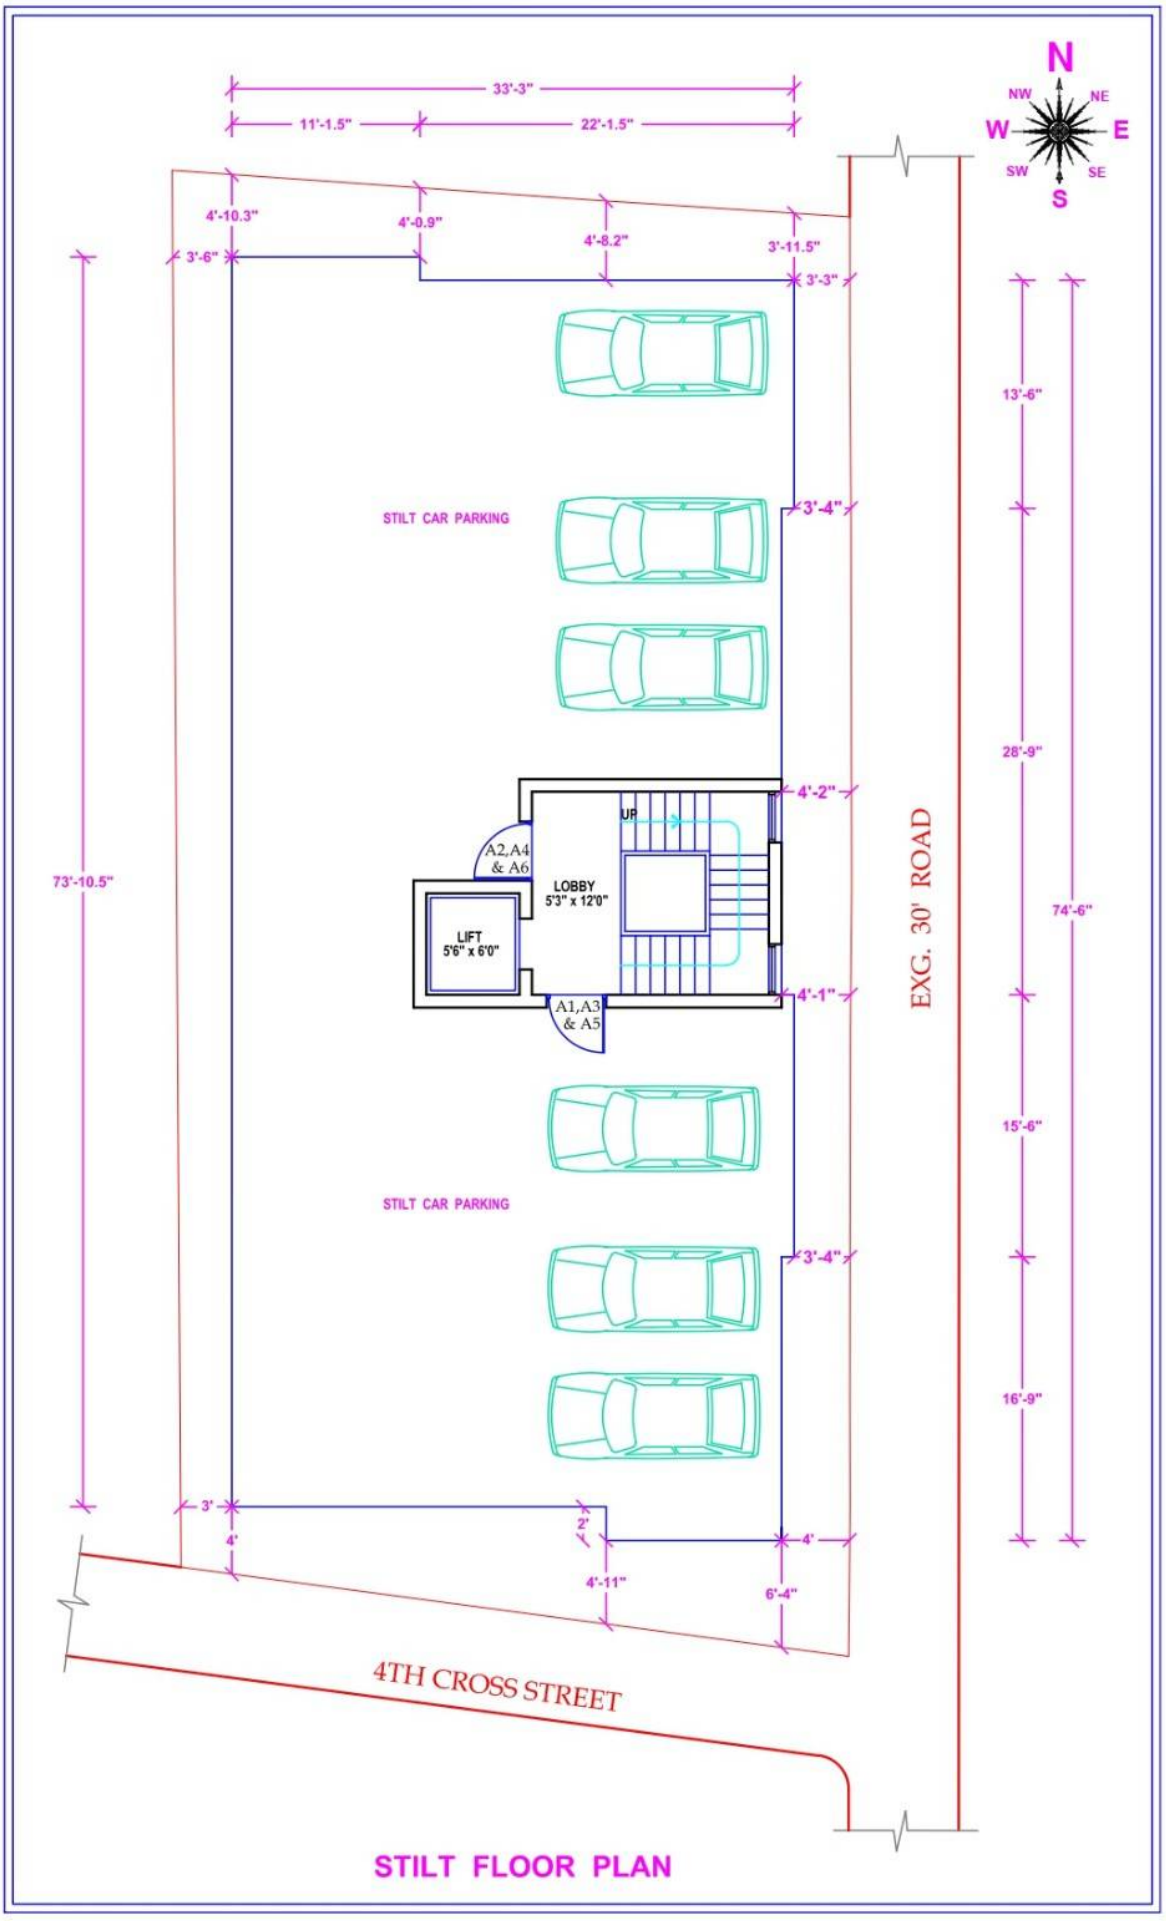


STILT FLOOR PLAN