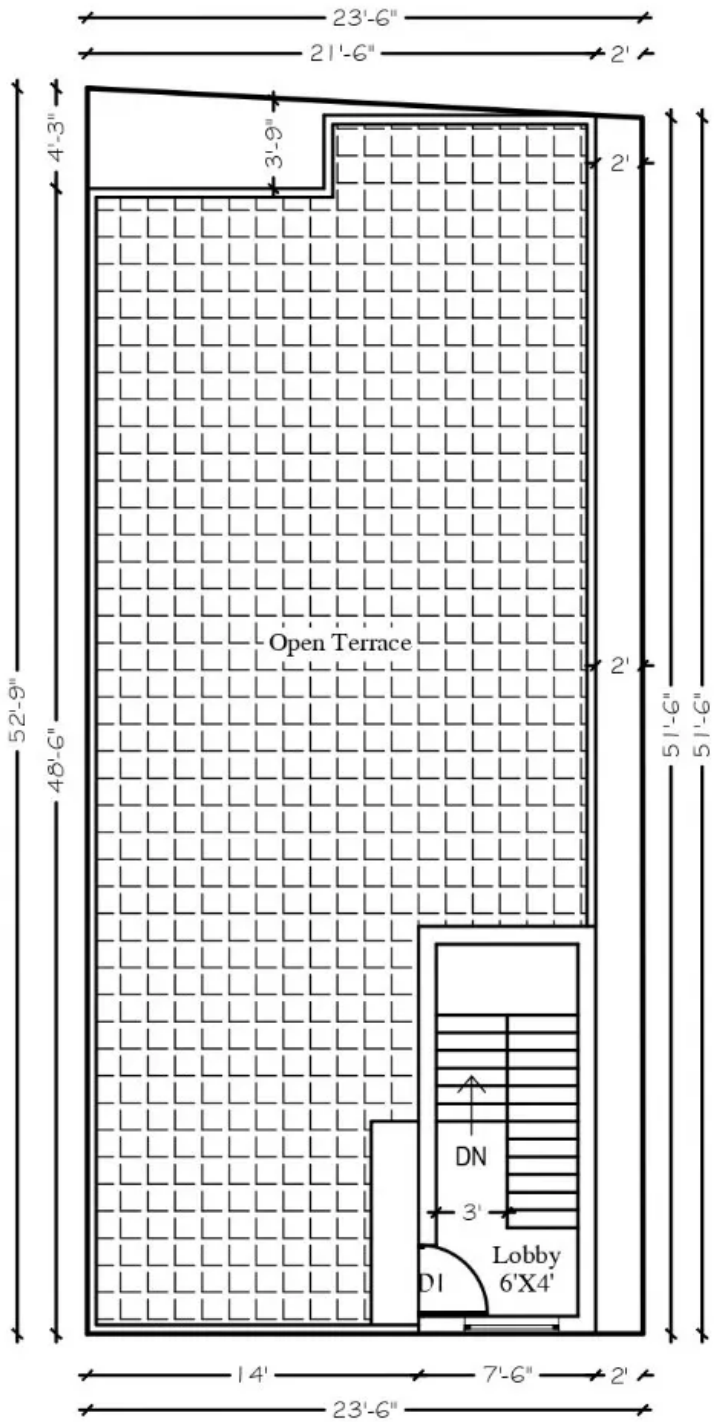

TERRACE FLOOR PLAN

DRAWN BY:	CHECKED BY	
S.J.BALA	RG	RS
DATE: 20.03.2026		

AREA STATEMENT

TOTAL BUILTUP AREA = 130 SQ.FT.,

JOINERIES	
D	3'3"X7'0"
D1	3'0"X7'0"
D2	2'3"X7'0"
AO	3'0"X7'0"
W	4'0"X4'0"
V	2'0"X2'0"
J	4'0"X4'0"

STAIRCASE

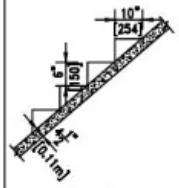

WIDTH	900 MM
RAISE	150 MM
TREAD	254 MM