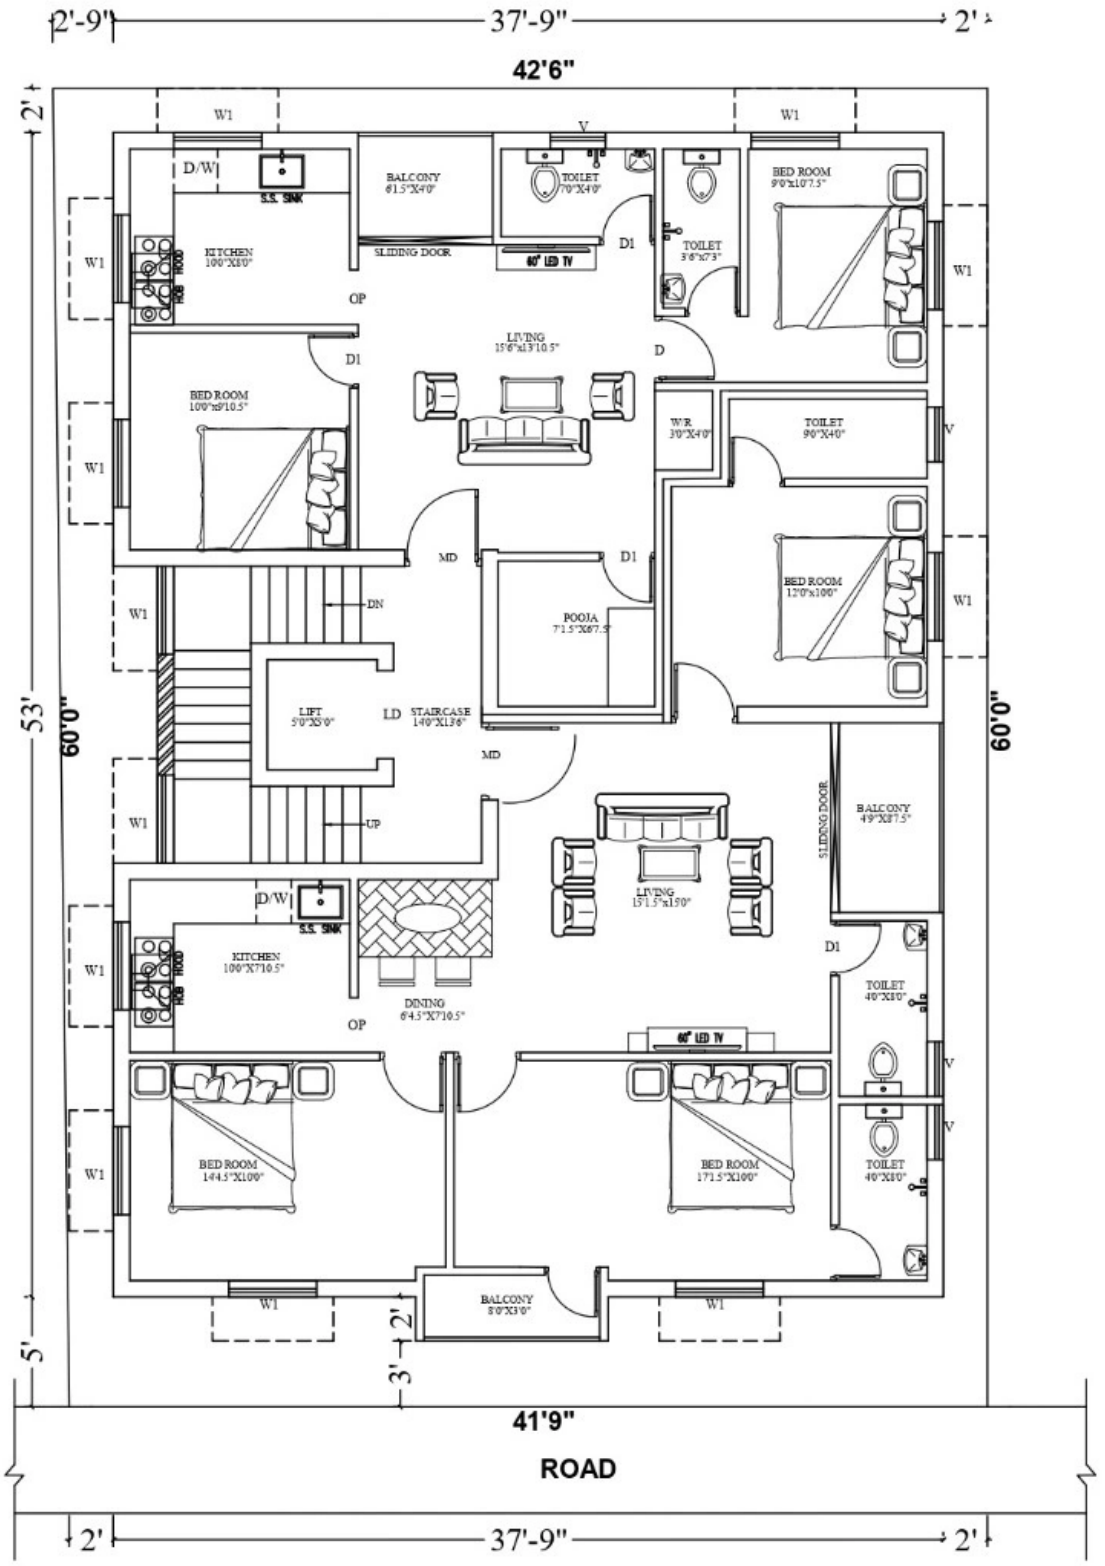

PROPOSED RESIDENTIAL HOUSE

SCALE	1 :
DATE	08/10/2025
PR.No.	-
DRAWN	A.N
CHKD	-

S E W N

PLOT AREA 2527 Sq.Ft.